Appendix 11

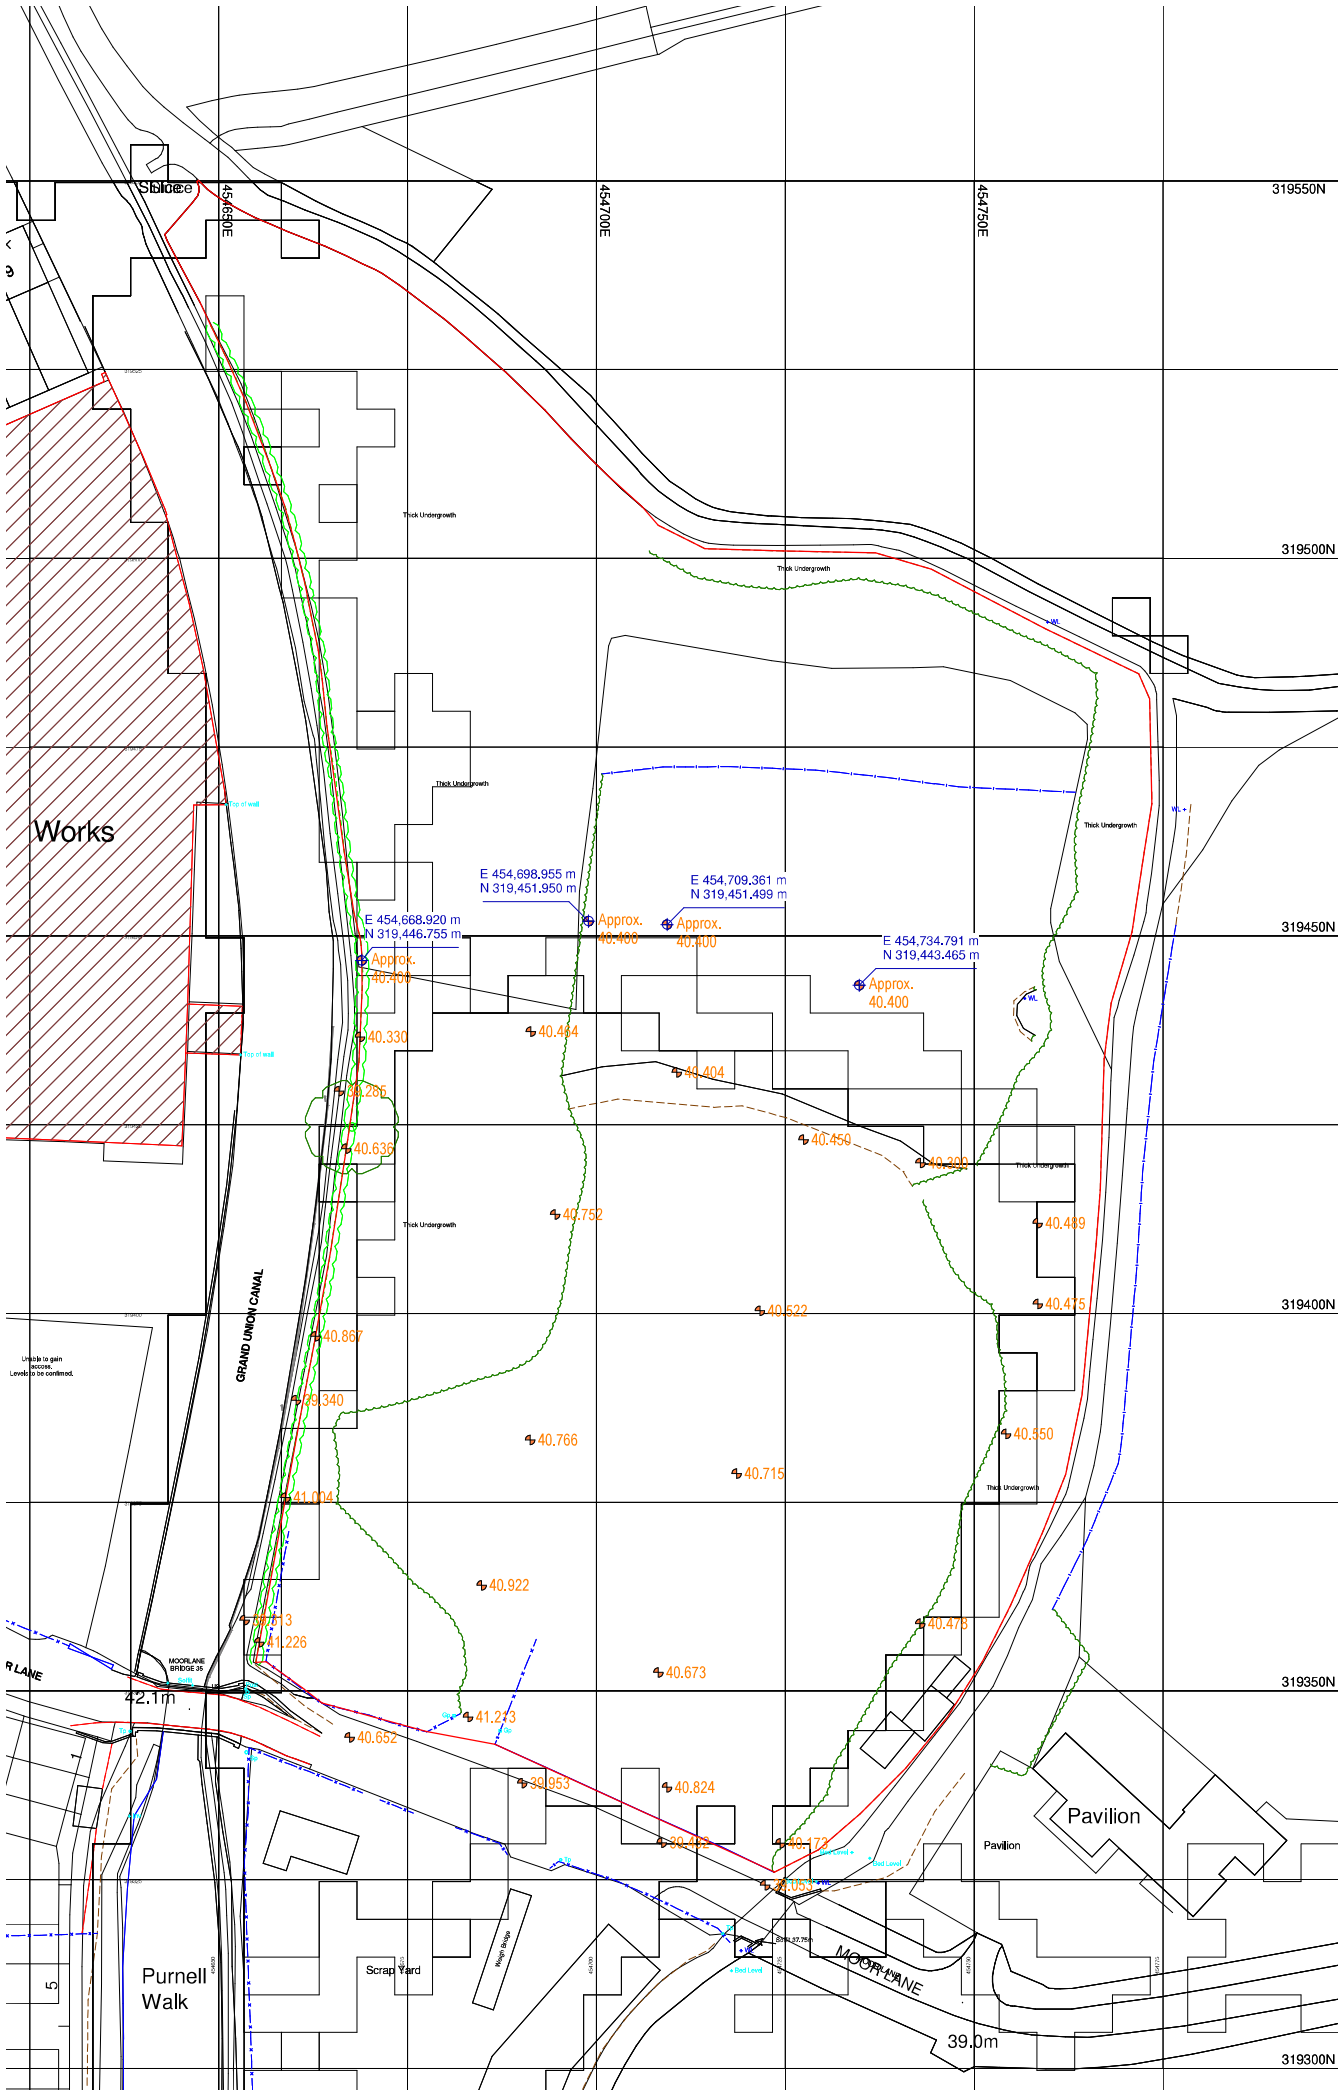

All survey levels based on the information provided by Sowden Developments.

GENERAL NOTES

1. Do not scale off this drawing unless a scale bar is provided
2. Any ambiguities, omissions and errors on this drawing should be notified immediately to the Architect before the commencement of works on site
3. Dimensions are in millimetres unless otherwise stated
4. Dimensions, unless otherwise indicated, are to the face of unfinished block walls or to the finished plaster face of stud partitions
5. Dimensions are to be checked on site. Discrepancies are to be notified immediately to the Architect before the commencement of works on site
6. All levels are in meters unless otherwise stated
7. This drawing is to be read in conjunction with all other relevant drawings and specifications for this project

CDM REGULATIONS

Denotes a significant hazard or difficult to manage procedure. Please refer to Designer Hazard Register for further information regarding mitigation of hazards.

REVISION NOTES

Rev	Date	Description	Issuer	Checker
P1	2021-01-08	Additional survey information provided by Sowden Developments	AL	ARD
P2	2021-01-11	Levels adjusted following Sowden Developments comments	AL	ARD

FRANKLIN ELLIS ARCHITECTS
Architecture / Landscape / Interiors / Graphics / Project Management
The Old Pumphouse
5 The Ropewalk Nottingham NG1 5DU
T 0115 9418475
E enquiry@franklinellis.co.uk
W www.franklinellis.co.uk
PROJECT PARTNERS

PARTNER/ASSOCIATE: David Franklin
PROJECT LEAD: Luke Turner
PROJECT NAME: Windmill Road Phase 4
PROJECT No.: 18-0046
PROJECT ADDRESS: Land off Windmill Road, Loughborough
CLIENT / USER NAME: Sowden Group
SHEET NAME: Survey Levels

VOLUME: S1 Site 1
FULL DOCUMENT REFERENCE
Identification / Location: Project Code, Originator Code, Vol/ Zone, Level/ Location
Sheet Number: Doc Type, Role /Dis, Number
WMR-FEA-S1-XX-DP-A-1202
Renumbered from:
REVISION DATE: 2021-01-11
REVISION: P2
STATUS: S3 Preliminary
STATUS
SHEET SIZE: A1 P
SCALE: 1 : 500

Franklin Ellis LLP Registered in England No. OC340880
FEA-Titles-Standard-A1-Portrait-BlockBottom-BS1192 Deltek DLM version 2018-05-15 © copyright
C:\Users\agnieszkaleoniec\Documents\WMR-FEA-S1-XX-M3-A-0001_Sitemaster_agnieszka.leoniec.rvt